


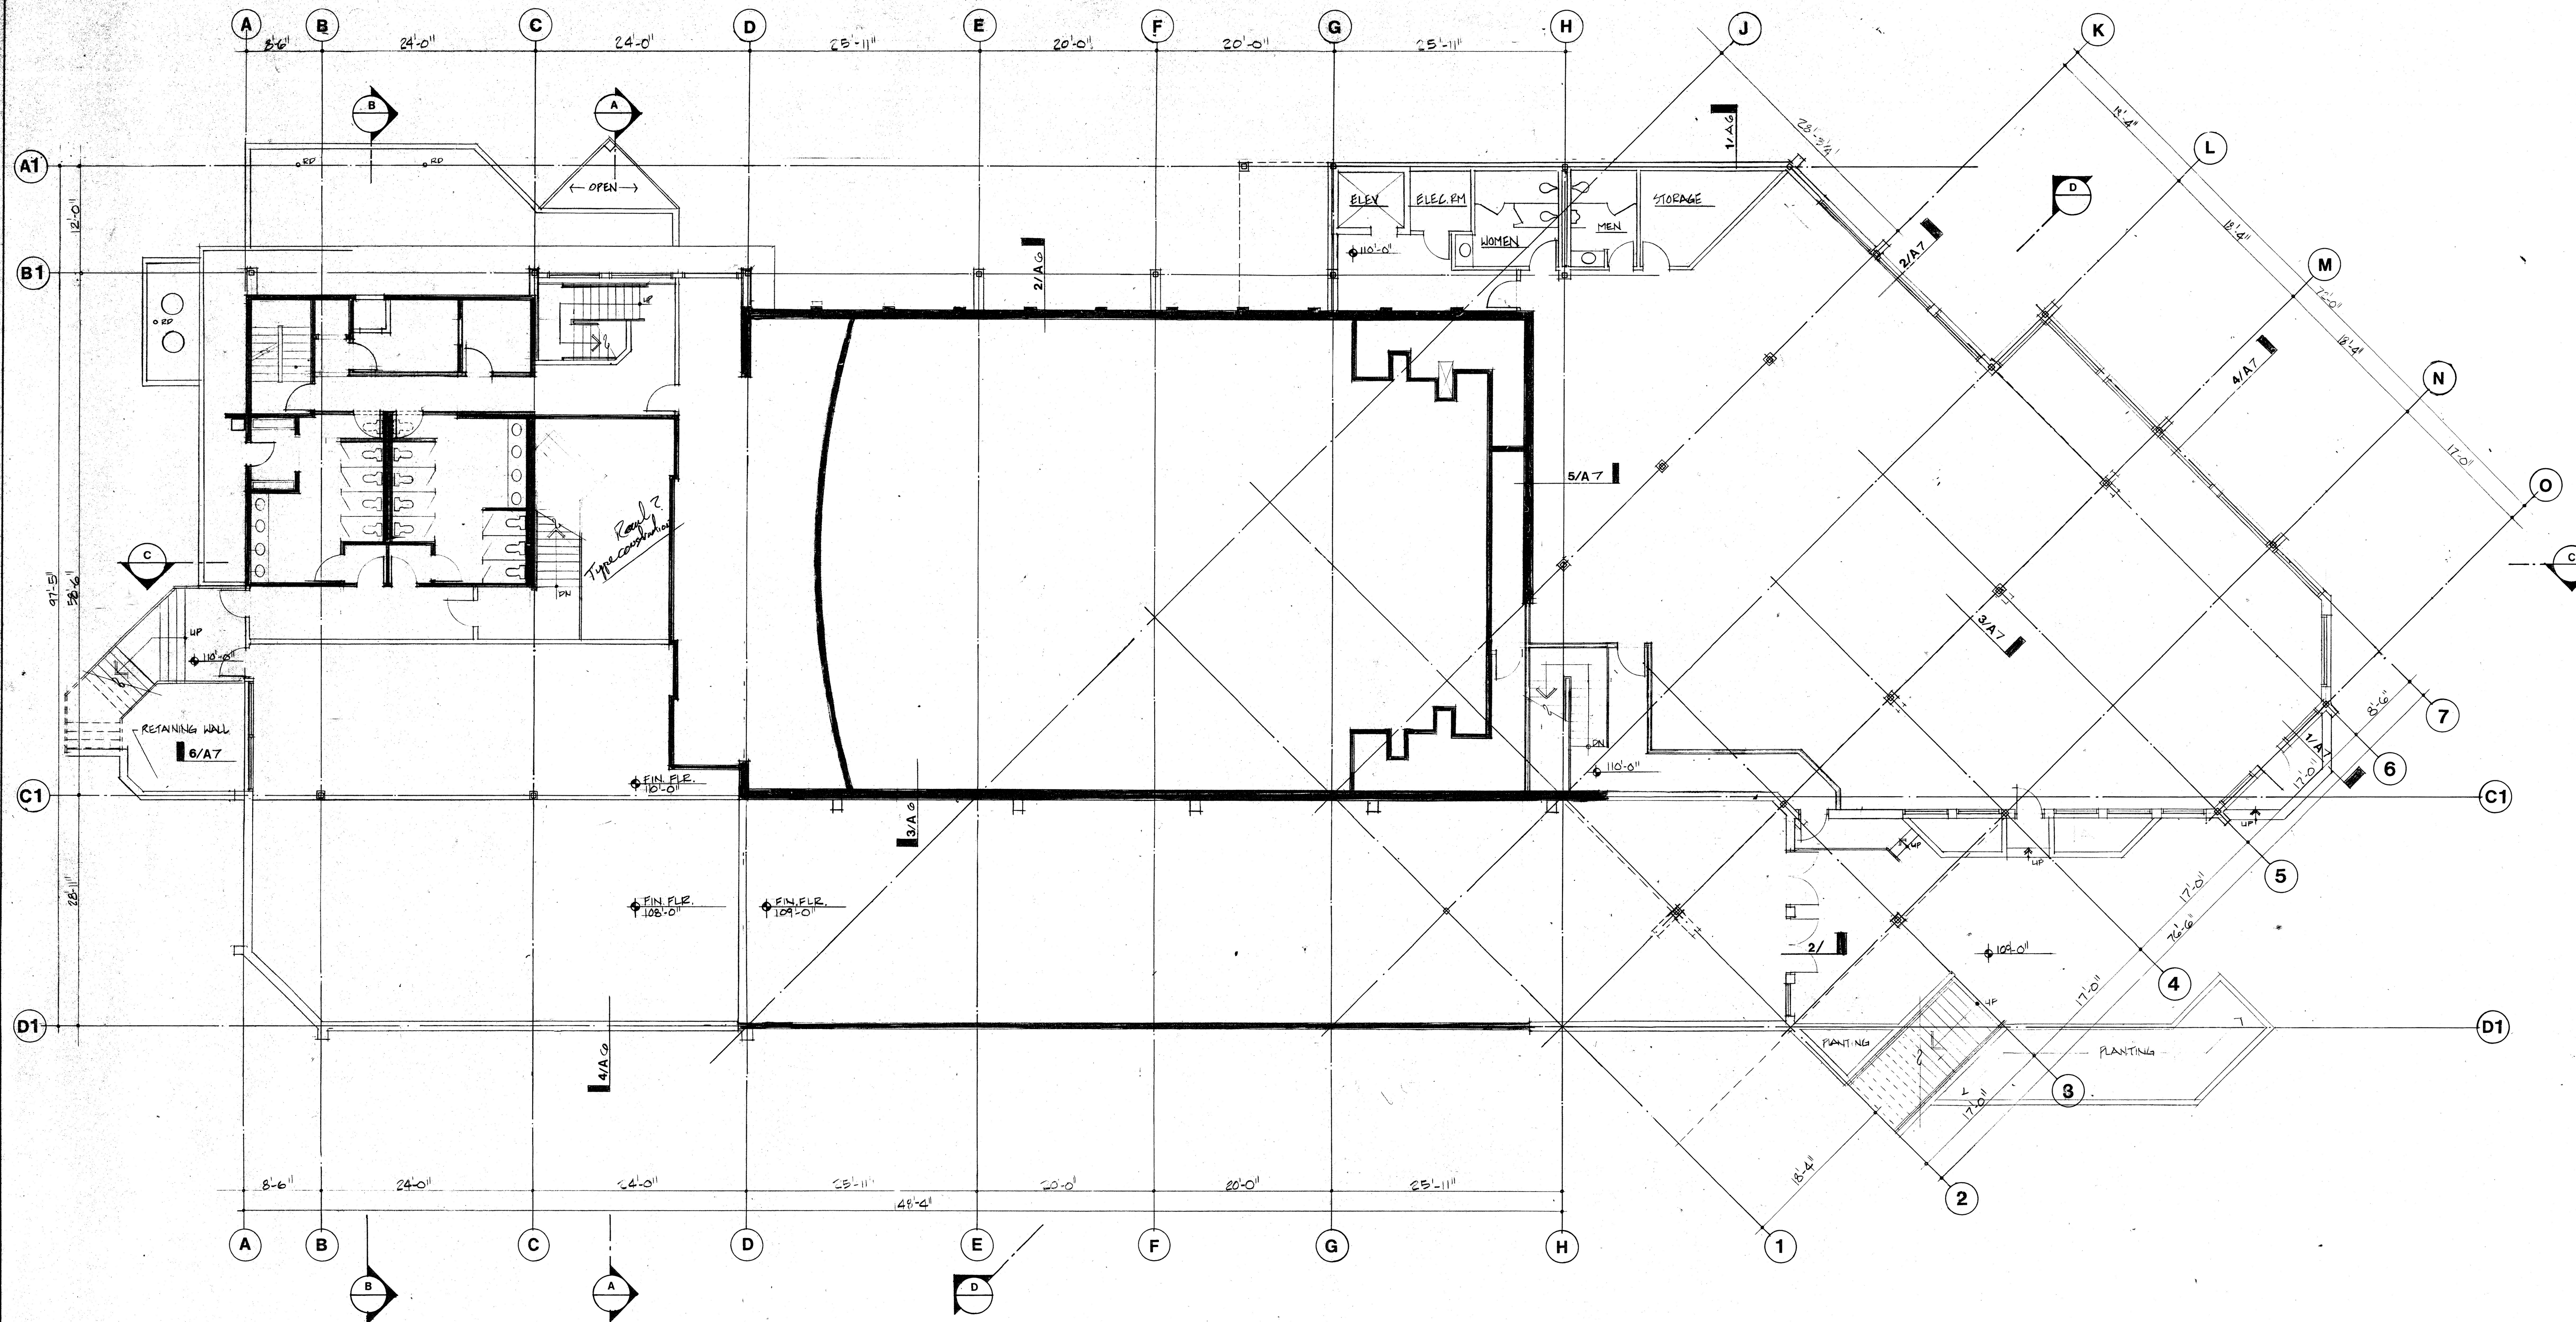

Second Level

Caudill Gustafson Ross & Associates Architects, P.C.
 100 BOX FF 234 E. HOPKINS ASPEN, COLORADO 81612 303-928-3383

Snowmass Village, Colorado

Timber Mill Expansion and Remodel

LEGEND / GEN. NOTES
 TO REMAIN EXST. CONST.

THIS SHT. IS ISSUED FOR GENERAL DEMOLITION REF. ONLY. NOT FOR CONST.

Issues / Revisions:
 Issue for Demolition Permit 6/1/88
 No. Description Date

SECOND LEVEL FLOOR PLAN

Drawn:
 Checked:
 Approved:

Sheet No.
A2

Copyright, Caudill Gustafson Ross & Associates, P.C.